100m Accommodation / Crane Work Barge

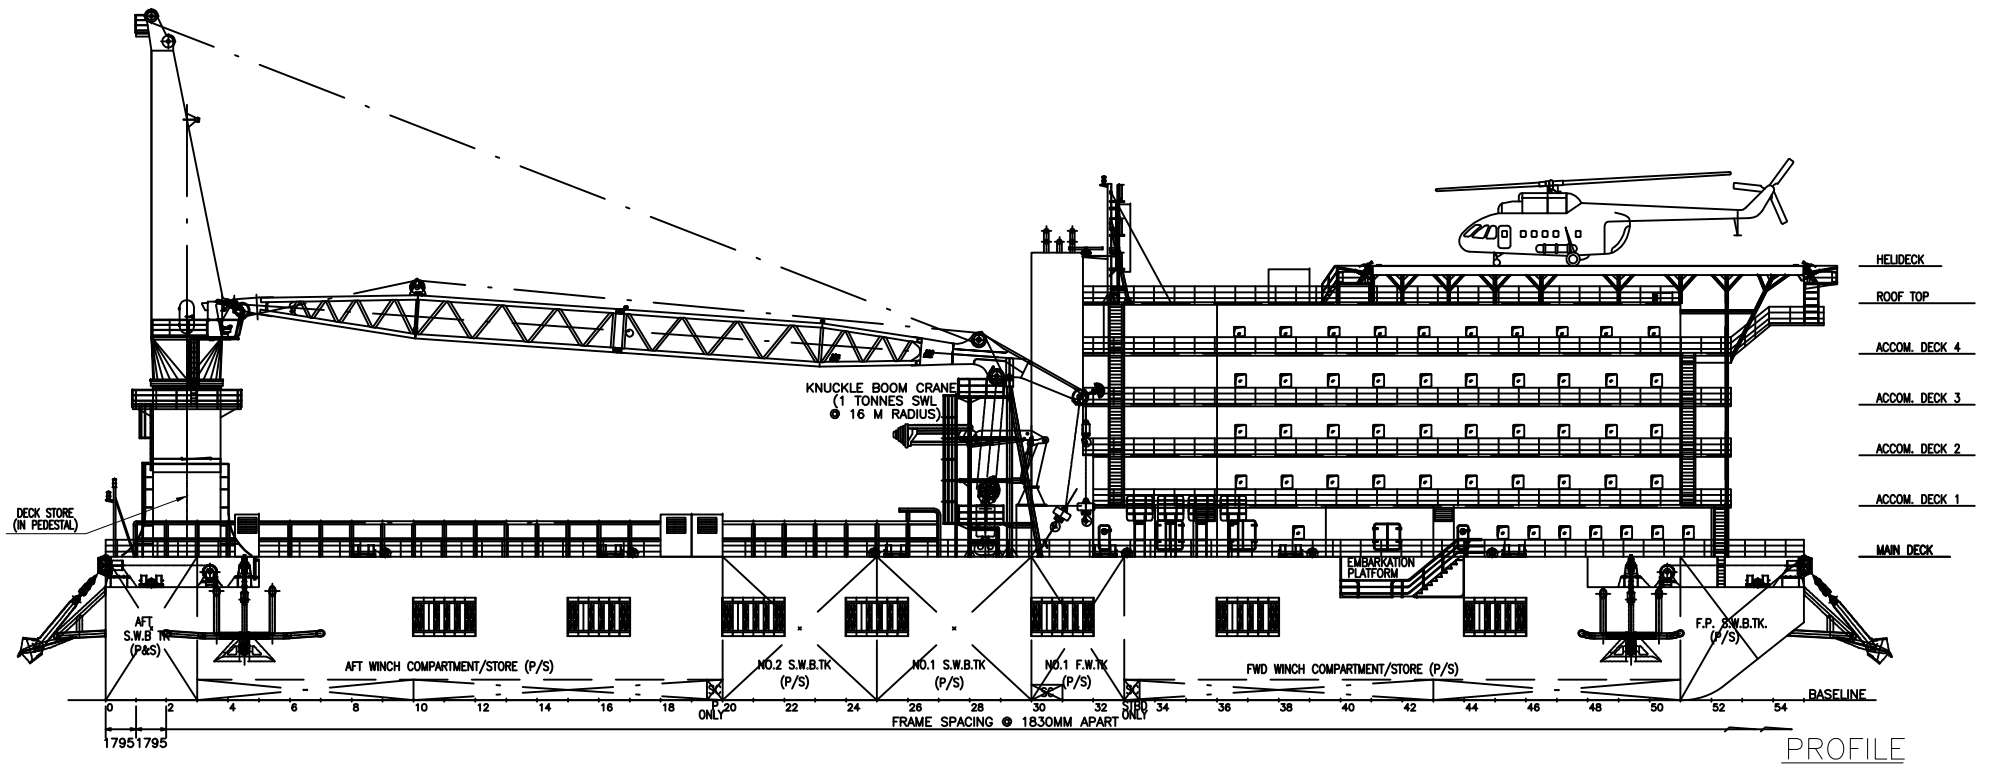

PROFILE

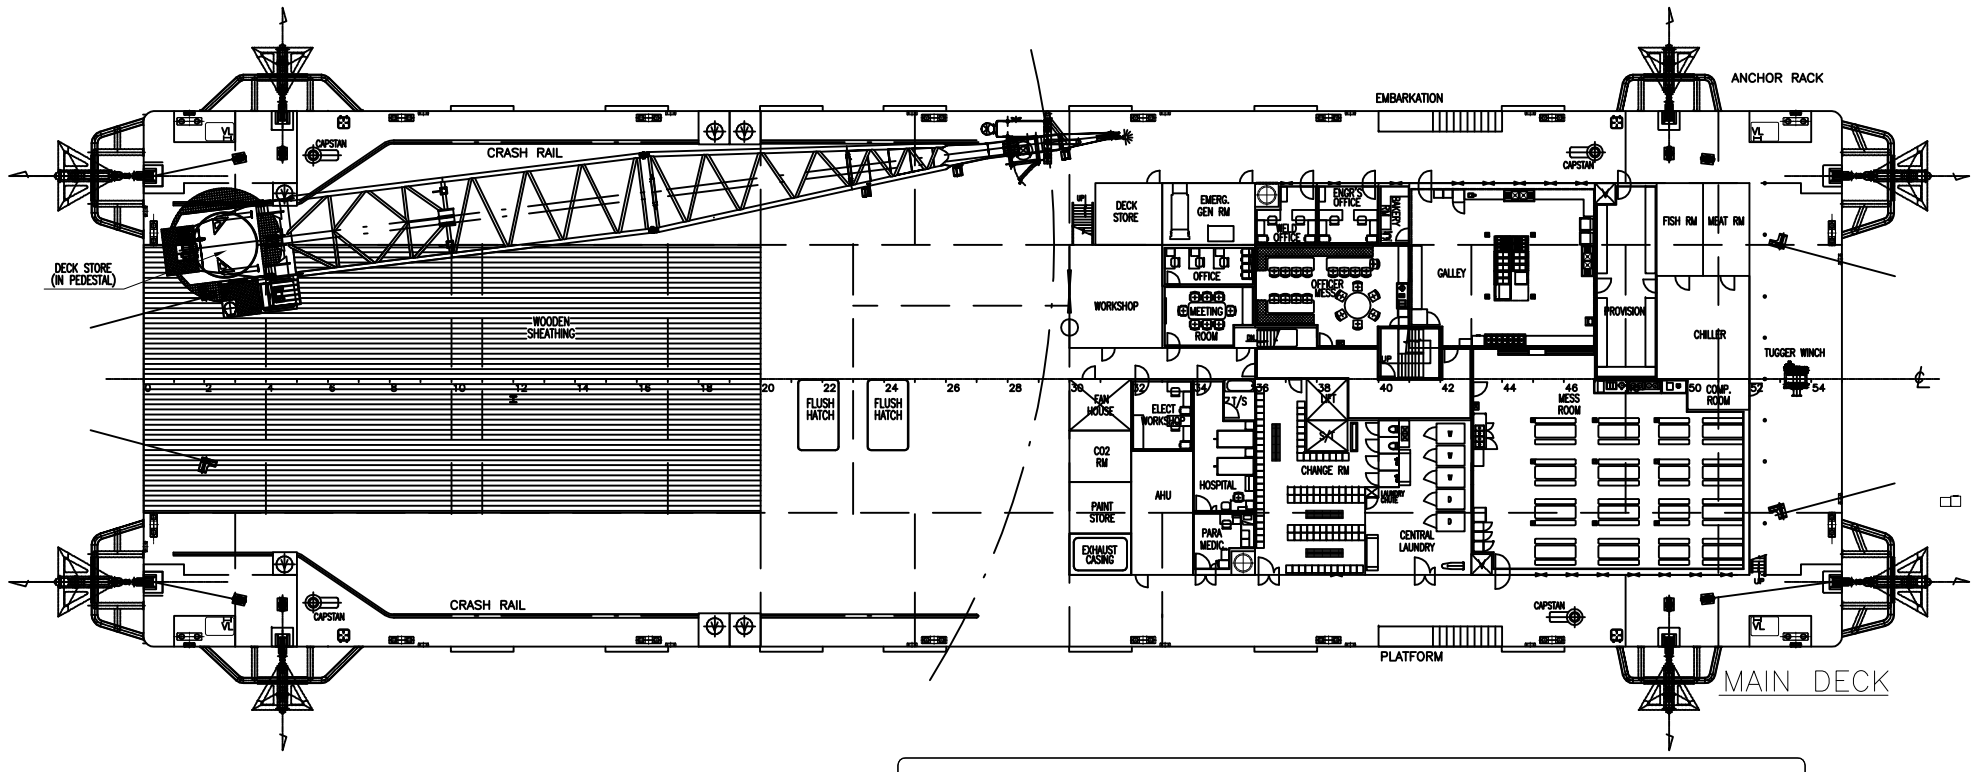

MAIN DECK

PRINCIPAL DIMENSIONS

LENGTH O.A.	100.58 M
BREADTH MLD	31.70 M
DEPTH MLD	8.50 M

COMPLEMENT :

ACCOMMODATION DECK 4	38 MEN
ACCOMMODATION DECK 3	82 MEN
ACCOMMODATION DECK 2	82 MEN
ACCOMMODATION DECK 1	98 MEN
	300 MEN

REV	MODIFICATIONS	DATE	BY

SINA MARINE SERVICE PTE LTD
21 BUKIT BATOK CRESCENT #17-83 WCEGA TOWER S658065
TEL: (65) 6316 1662 FAX: (65) 6570 3262
email/website: info@sinamarine.com

DRAWN	RAPHUS	19 JUL 2011
CHECKED	VICTOR	19 JUL 2011

SCALE	SIZE	DWG NO.	REV
NTS	A3	SMS-100MAB-GA	0

PROJECT: 100M Accommodation Barge

TITLE: GENERAL ARRANGEMENT